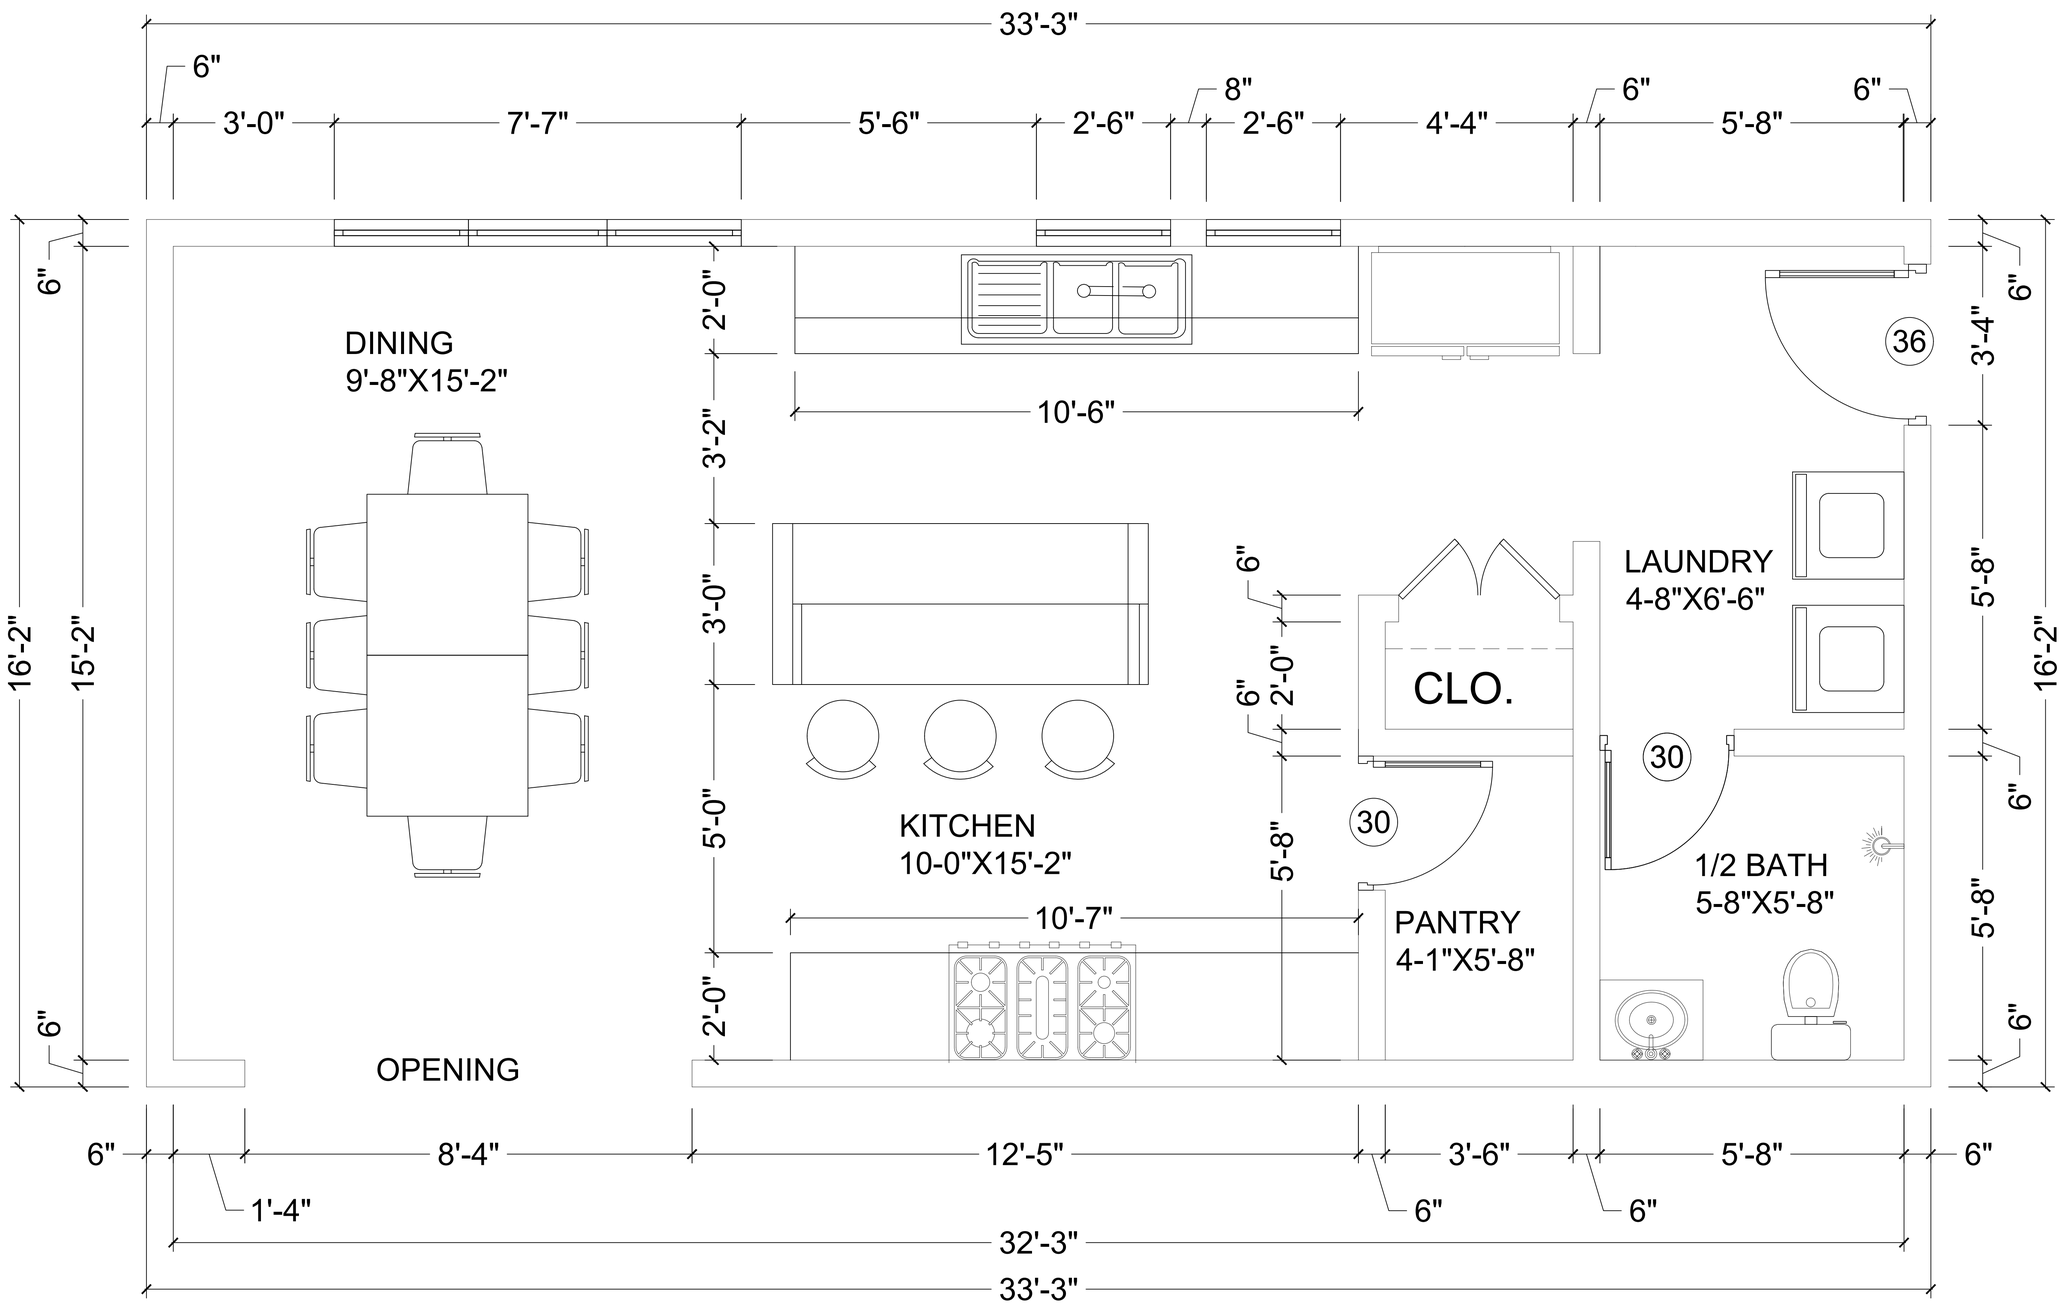

Rev.	Date	Submittal

KITCHEN DETAIL

Date: 03/04/2019

Project No: xxx

Drawn By: MCS

Checked By: MCS

Approved By:

Scale: 3/4"=1'-0" @ A1

A2